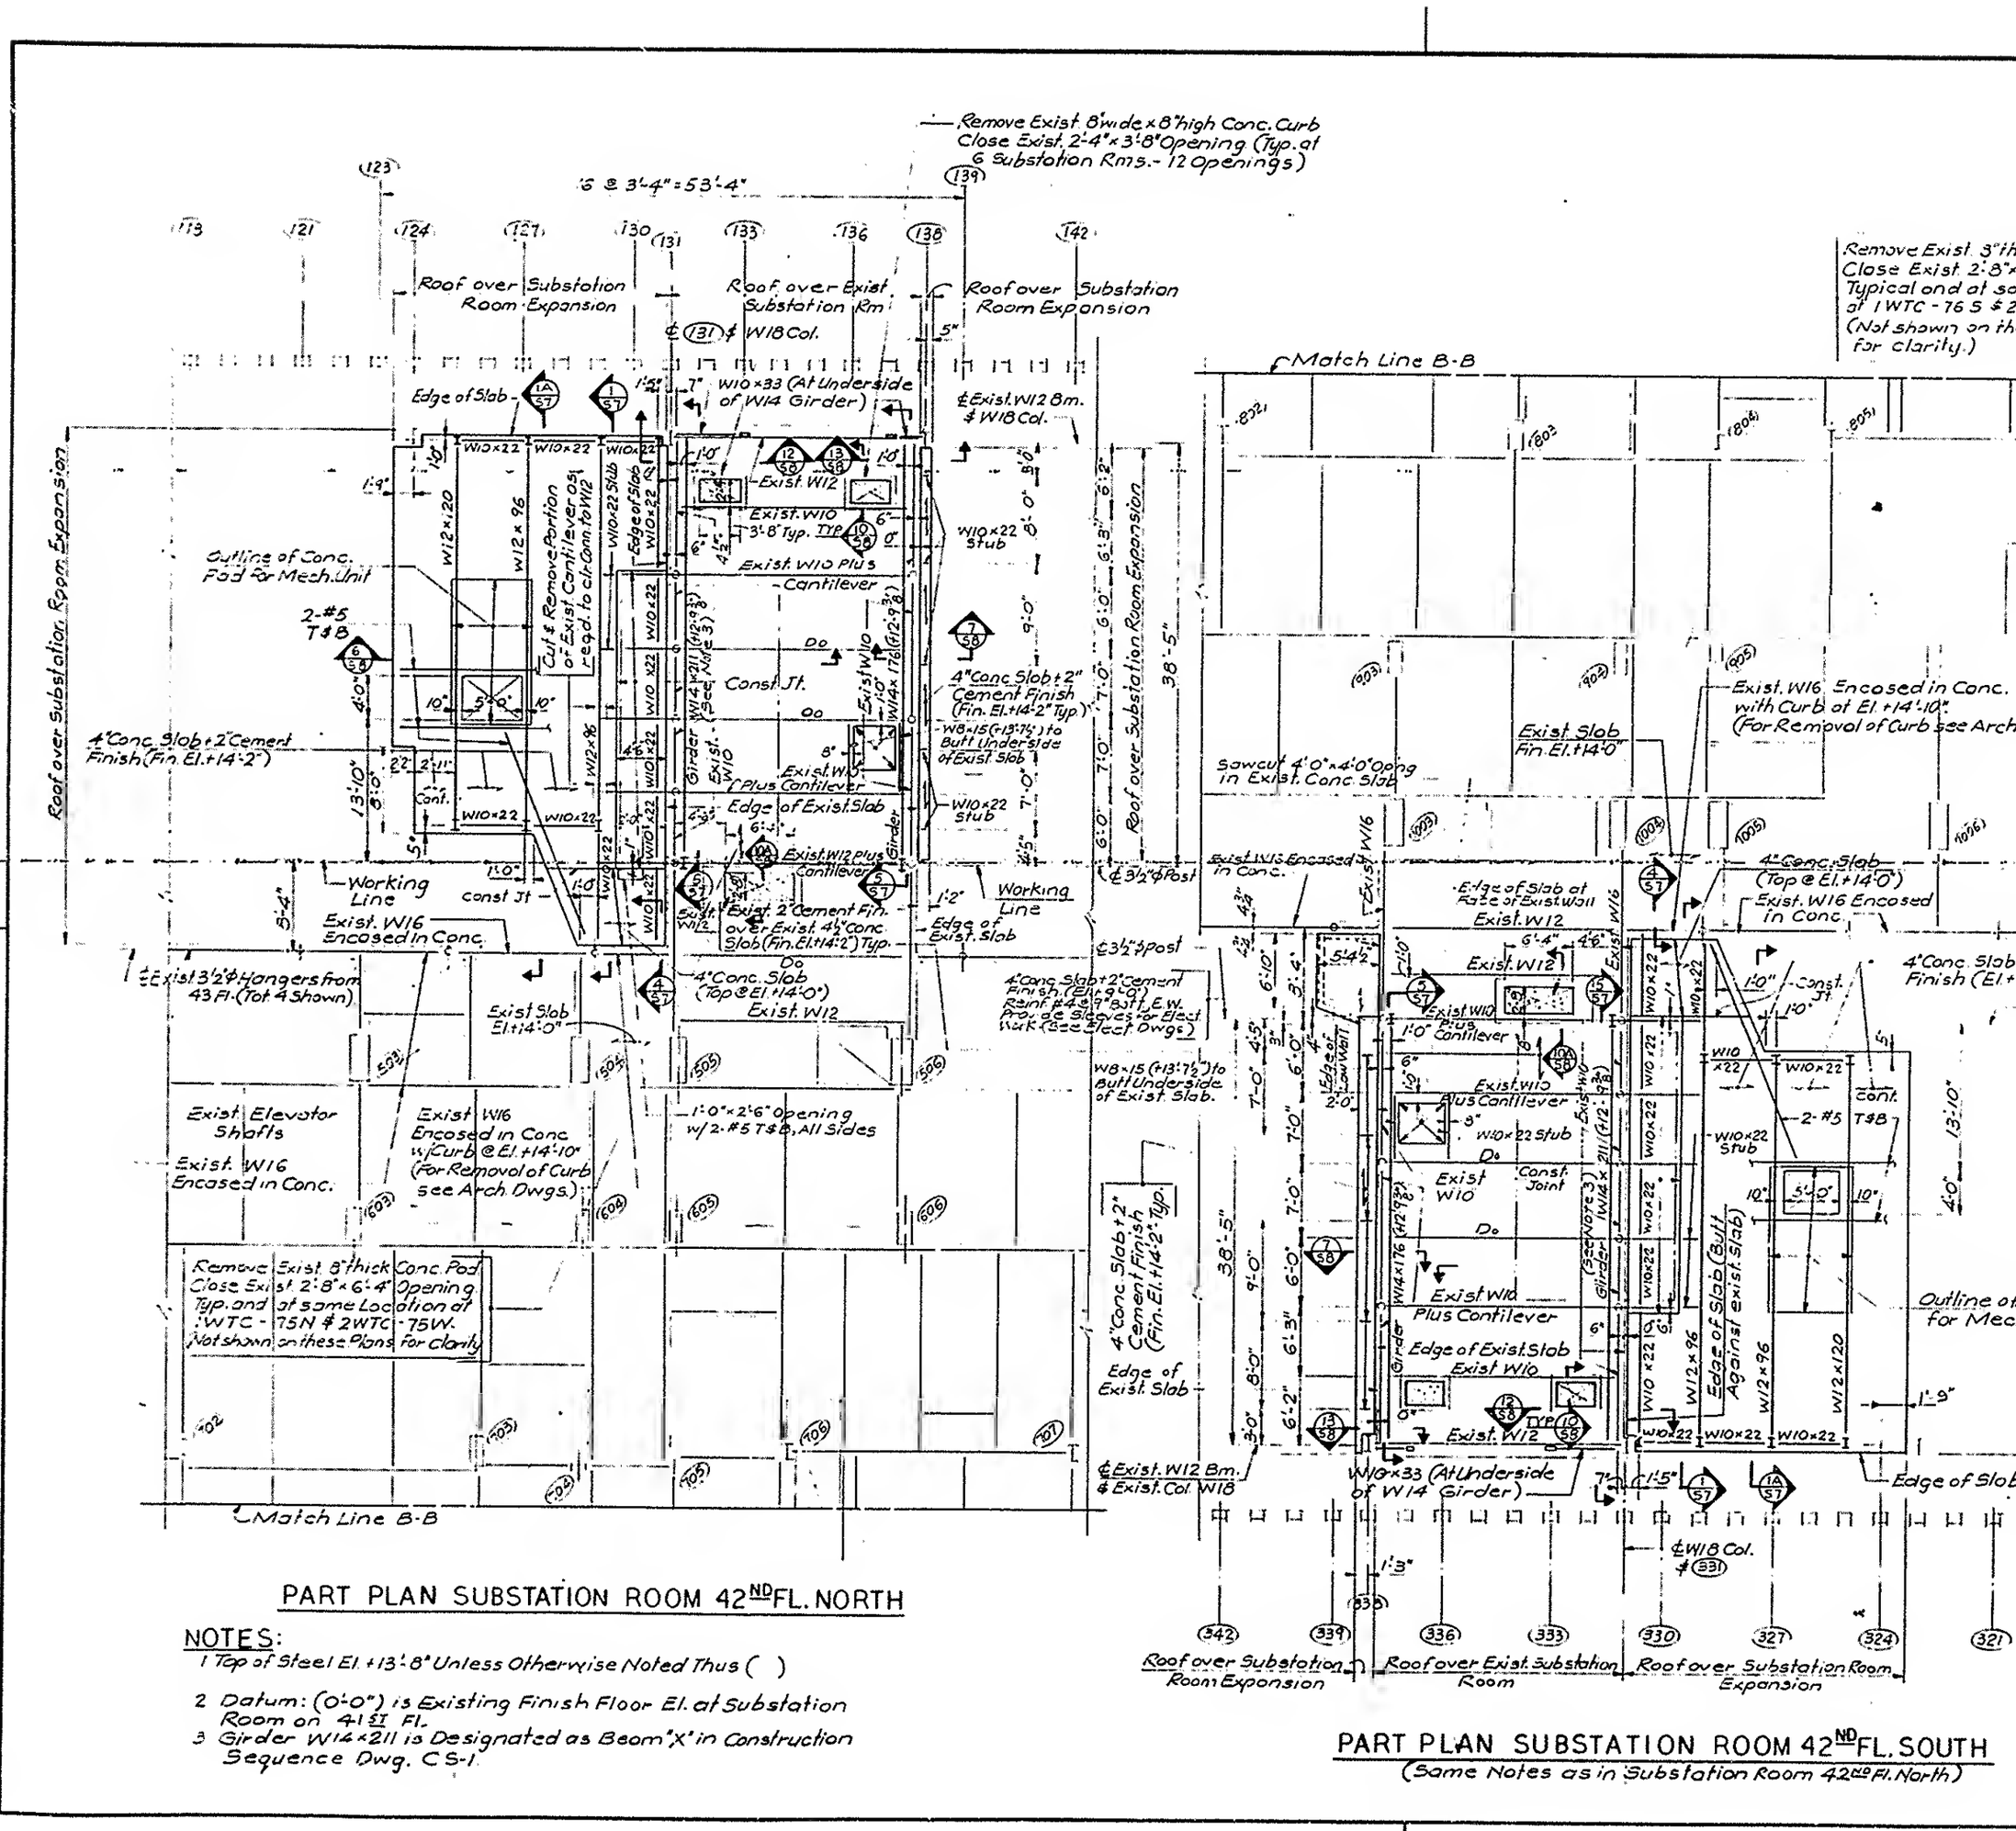

PART PLAN SUBSTATION ROOM 42ND FL. NORTH

NOTES:

1 Top of Steel El. +13'-8" Unless Otherwise Noted Thus ( )

2 Datum: (0'-0") is Existing Finish Floor El. at Substation Room on 41st Fl.

3 Girder W14 x 211 is Designated as Beam "X" in Construction Sequence Dwg. CS-1.

PART PLAN SUBSTATION ROOM 42ND FL. SOUTH

(Same Notes as in Substation Room 42nd Fl. North)